Name of the Work :Modified Estimate for Improvements of Roads and Drains at Valmiki nagar and surrounding Area in Ward no 40 of Herohalli Sub Division

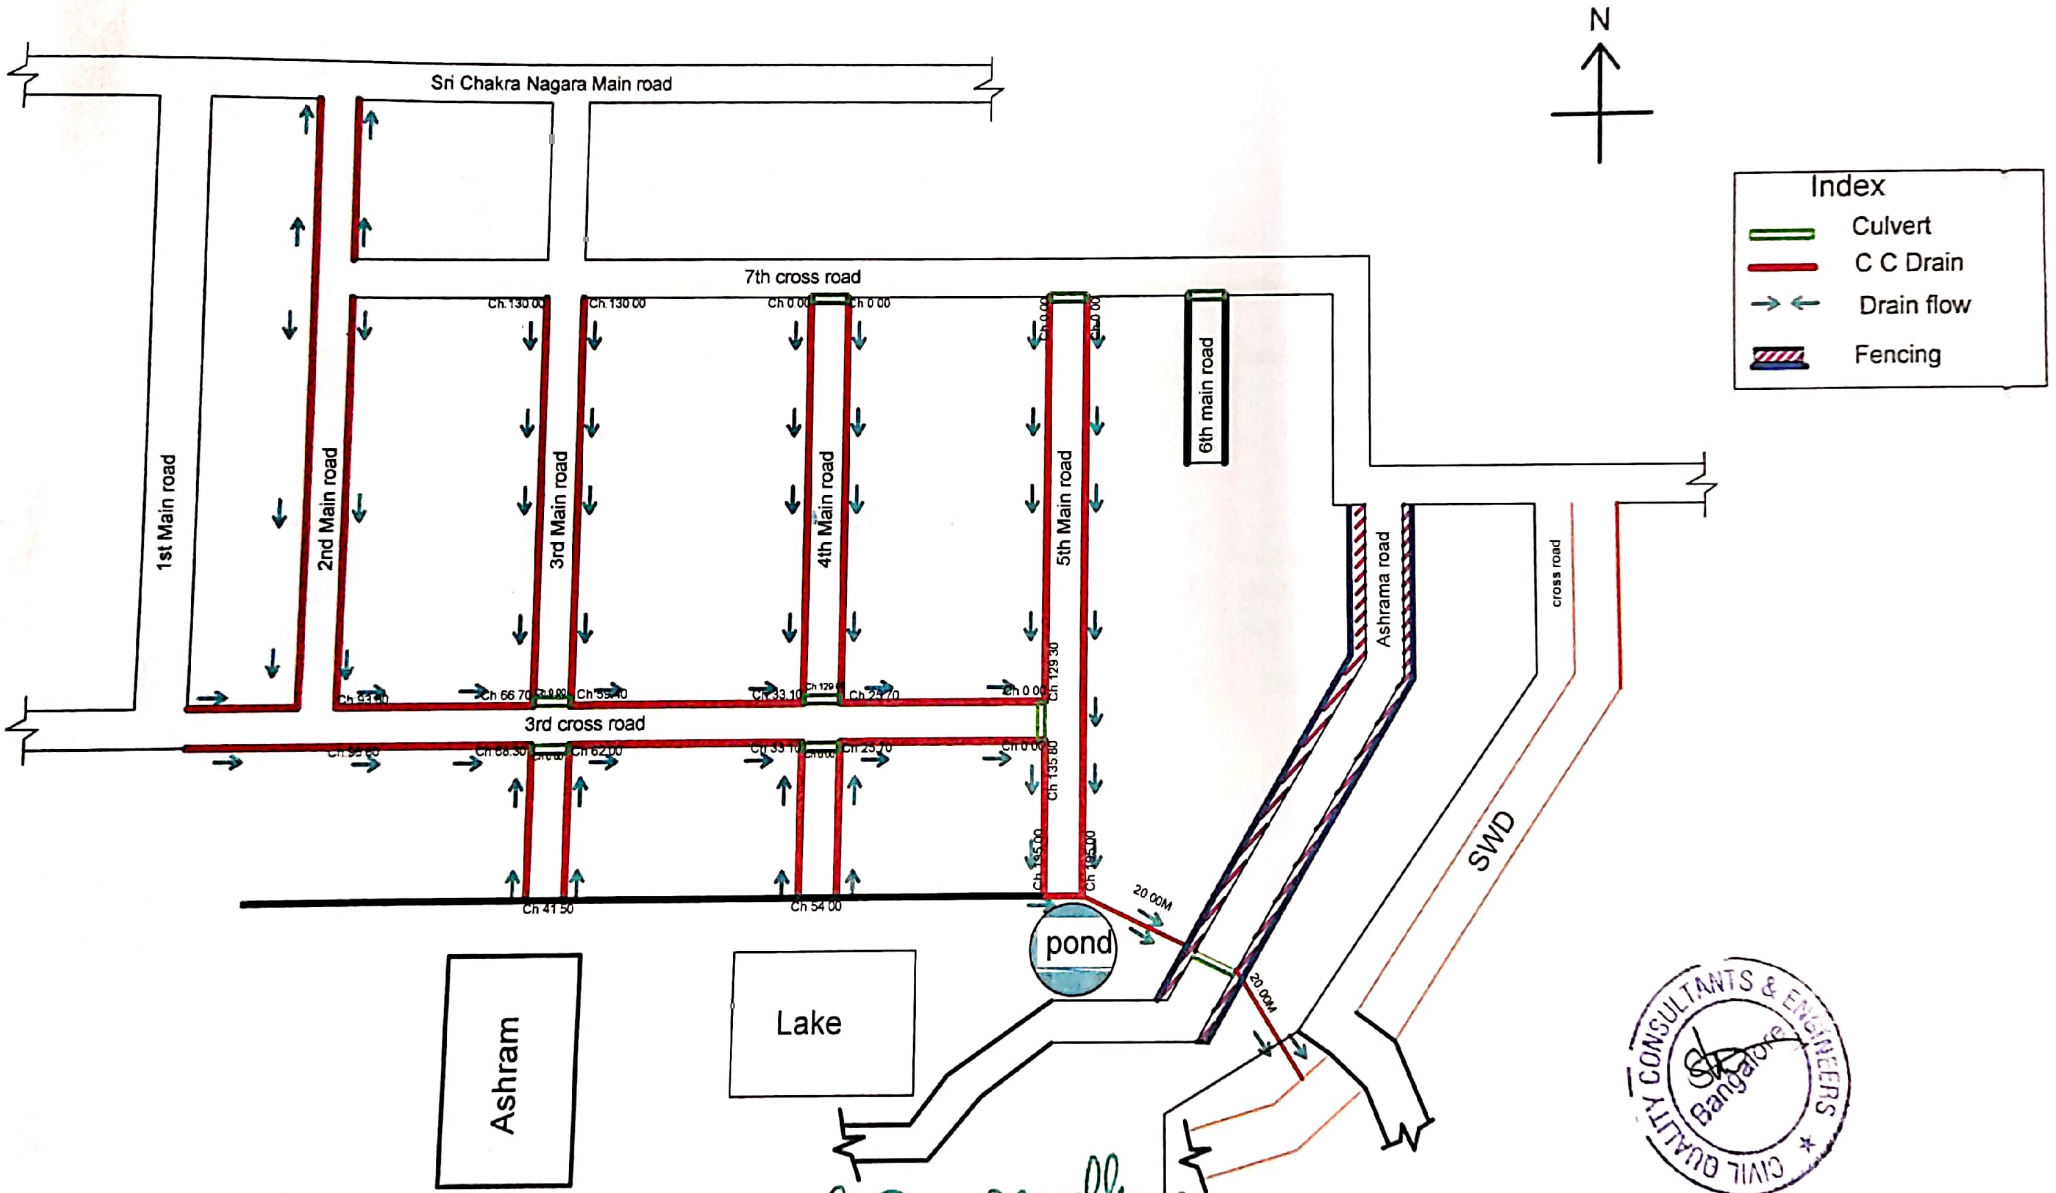

ಸಹಾಯಕ ಕಾರ್ಯಪಾಲಕ ಅಭಿಯಂತರರು
ಶಿಬಿಹಳ್ಳಿ ಉಪವಿಭಾಗ, ದಾಸರಹಳ್ಳಿ ವಲಯ

CIVIL QUALITY CONSULTANTS & ENGINEERS Bangalore

Created in Free Online PDF to DWG Converter by CADSoftTools
http://www.cadsofttools.com/pdf-to-dwg-online/

Name of the Work :Modified Estimate for Improvements of Roads and Drains at Valmiki nagar and surrounding Area in Ward no 40 Herohalli Sub Division

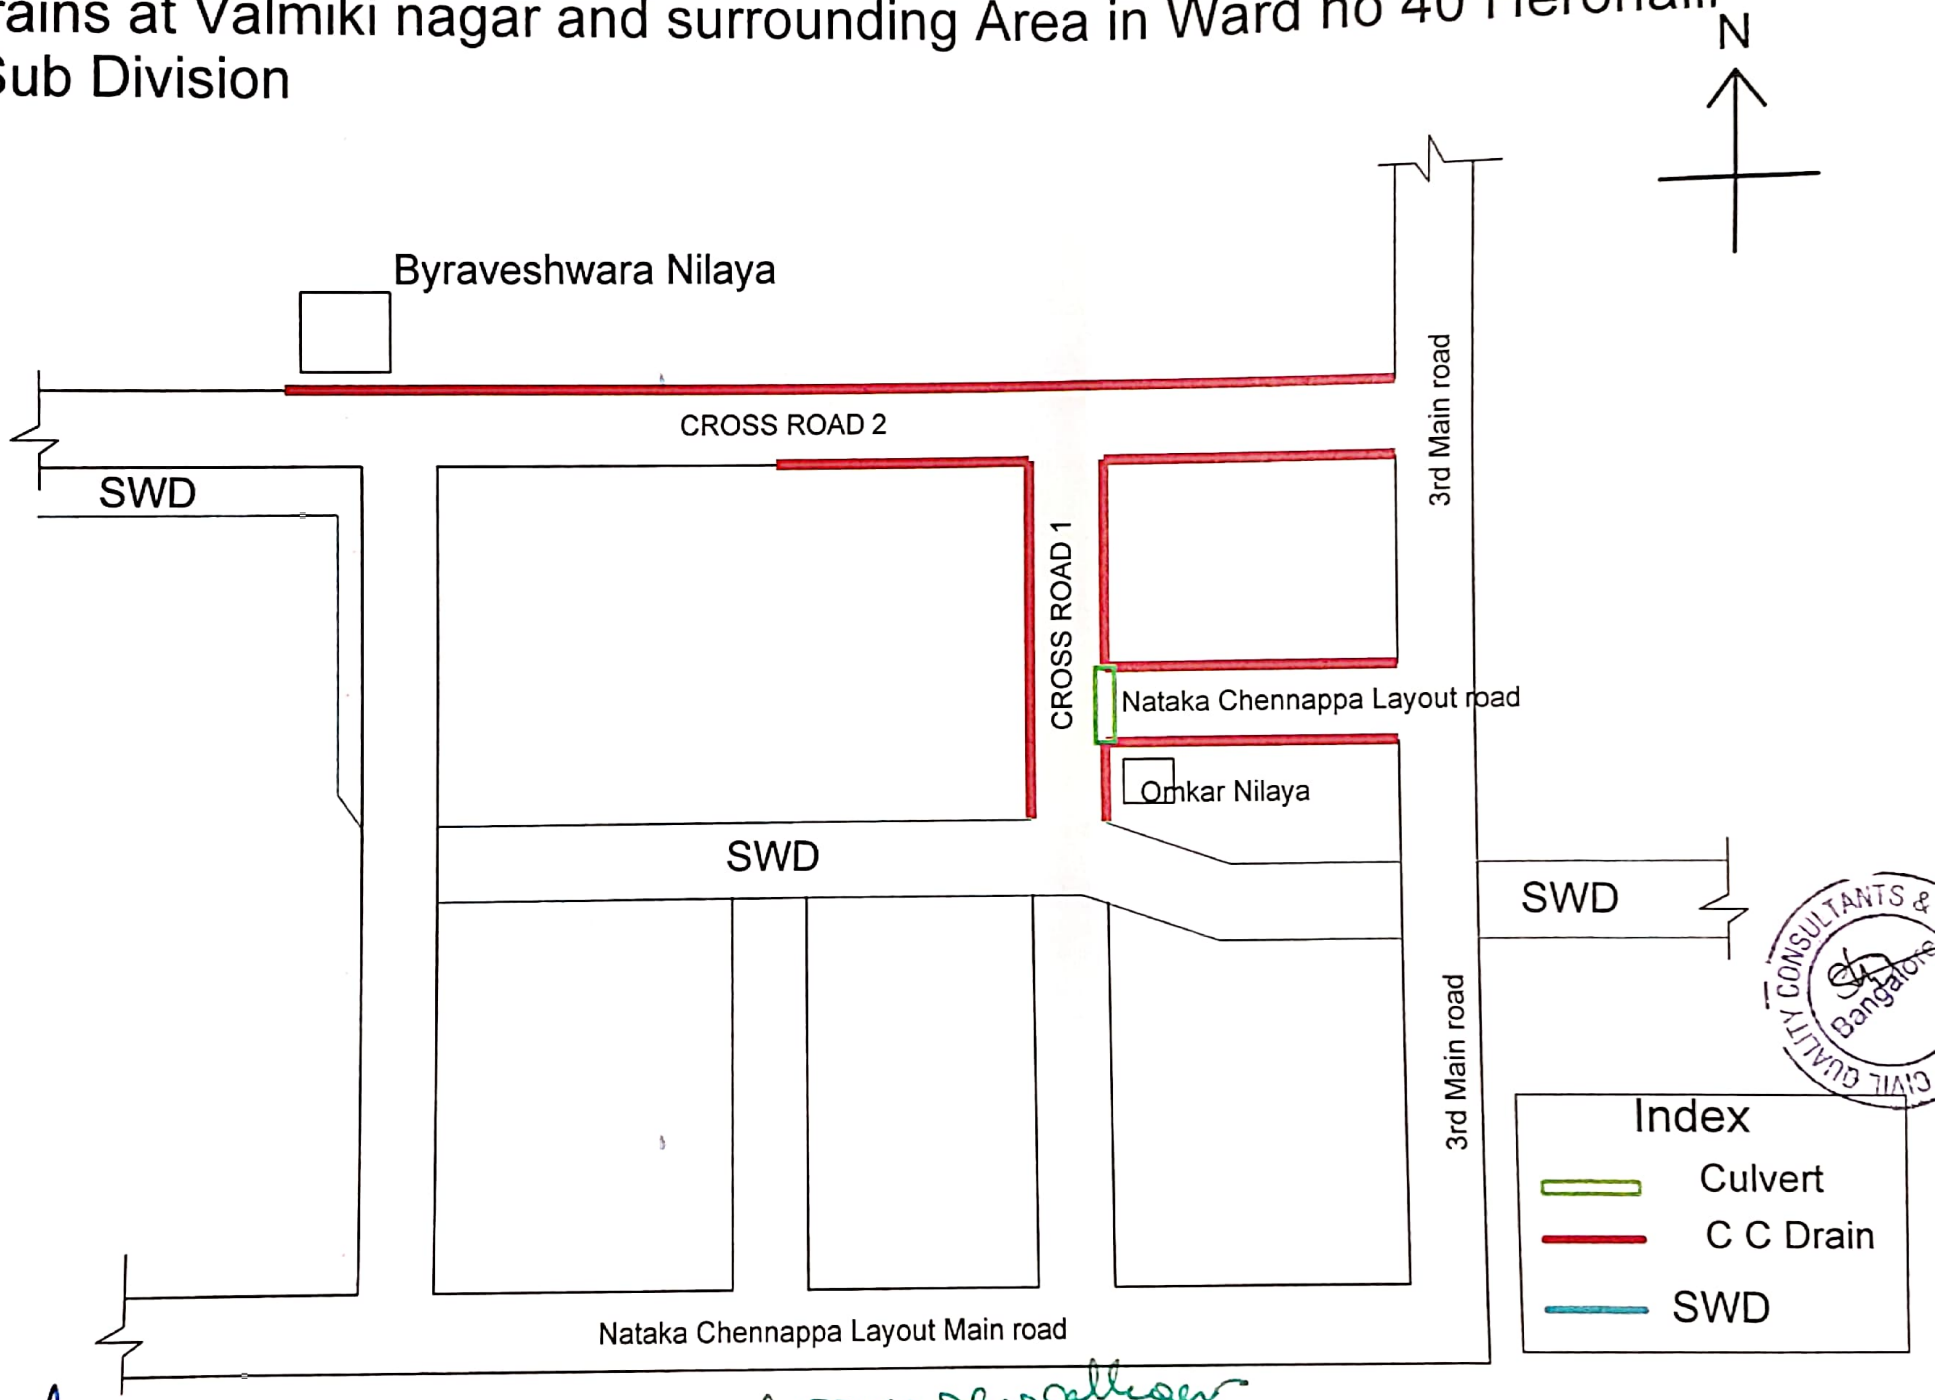

ಸಹಾಯಕ ಕಾರ್ಯಪಾಲಕ ಅಭಿಯಂತರರು